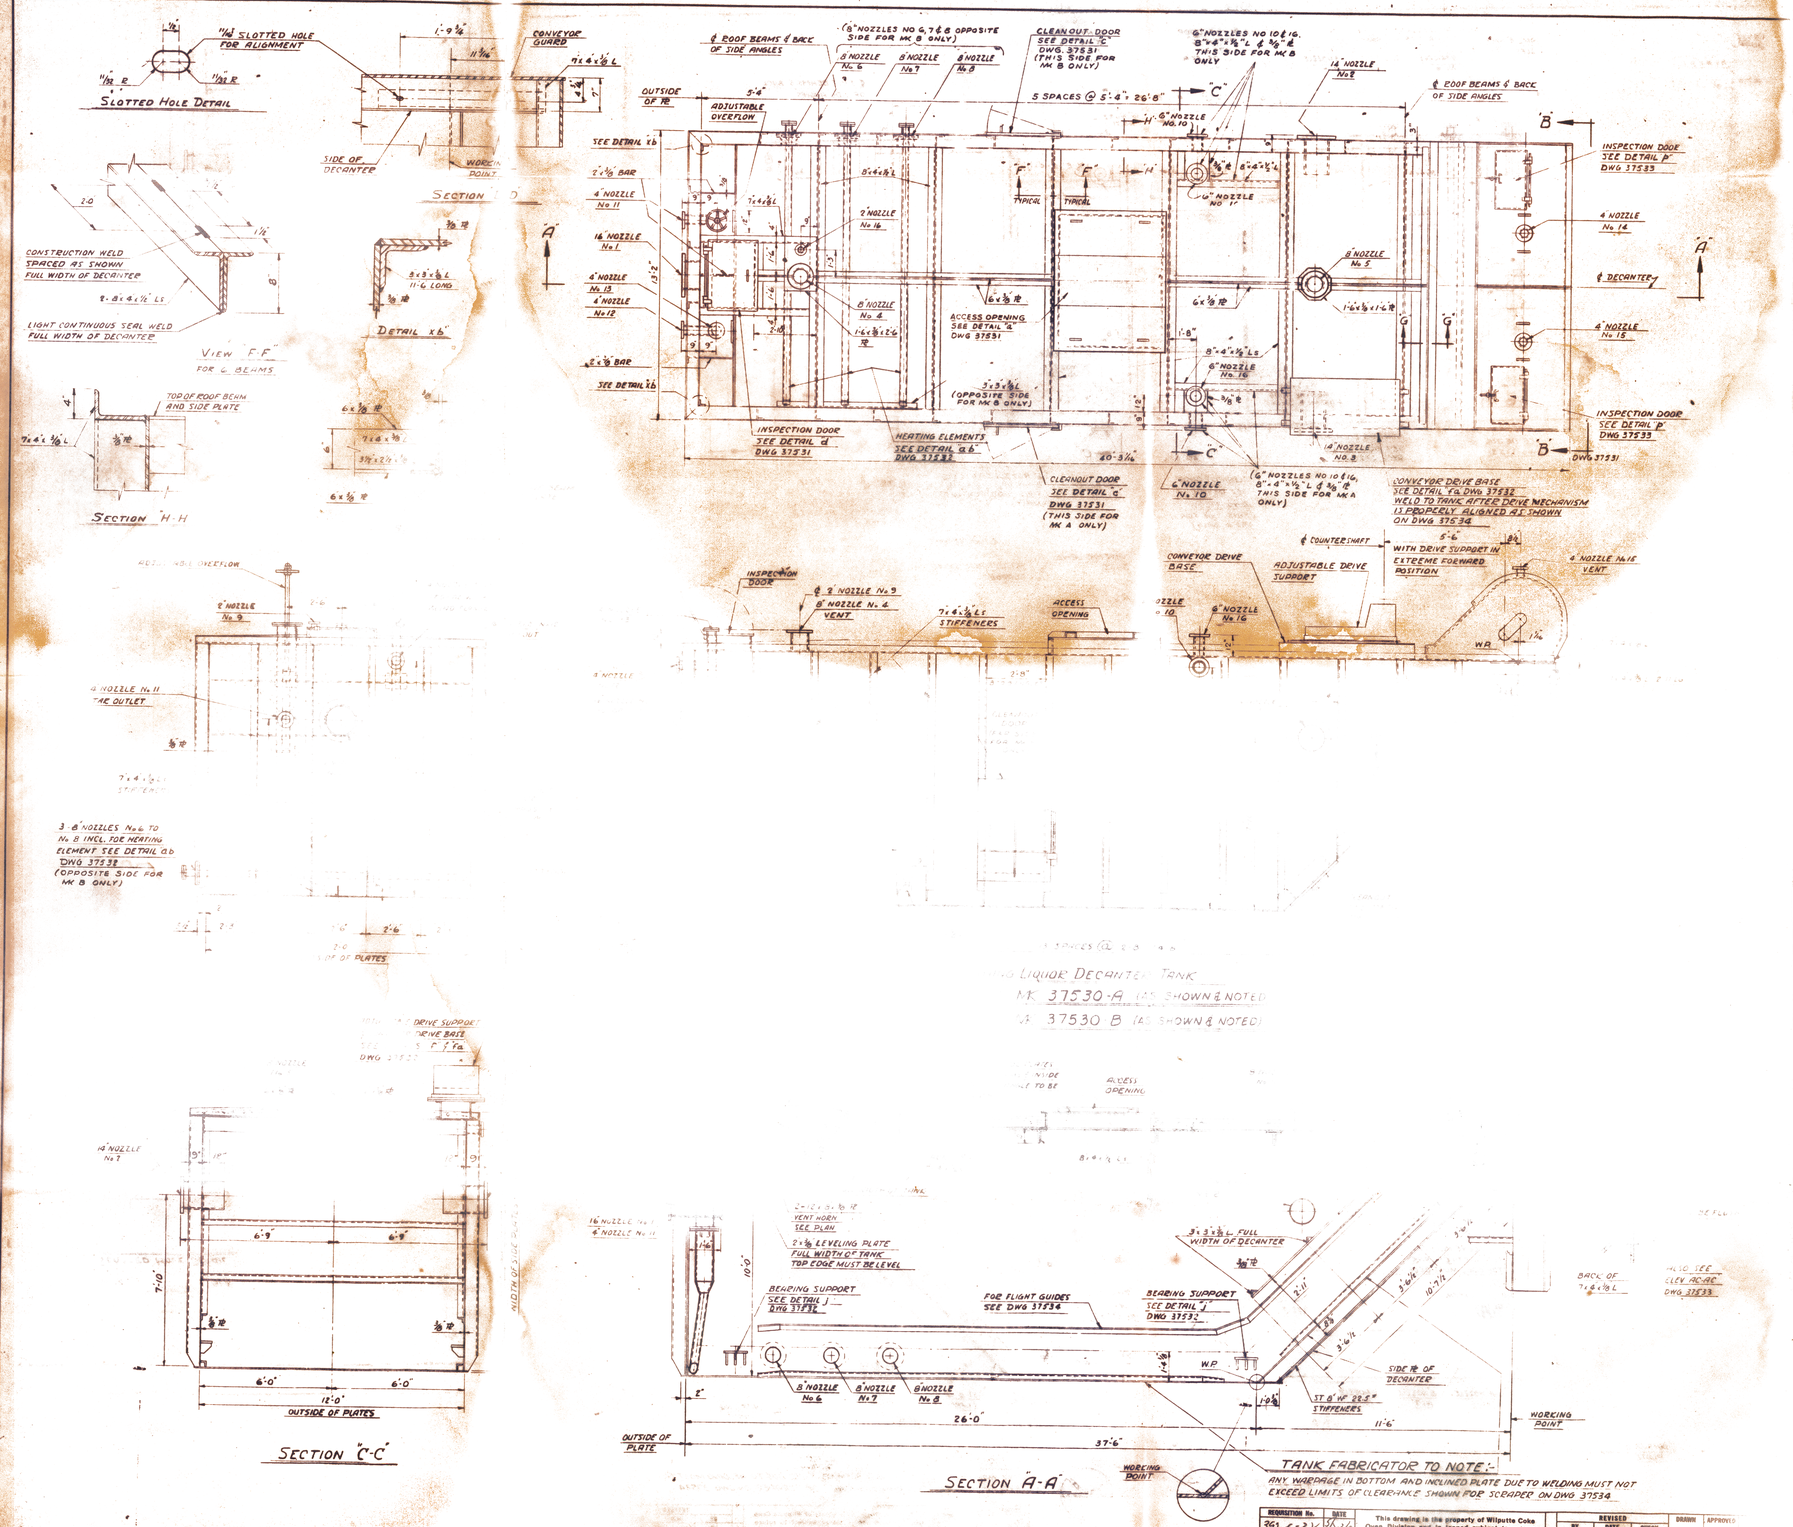

BILL OF MATERIAL

MARK	NO REQ'D	DESCRIPTION	MATERIAL	CODE OF ACCTS
37530-A	ONE	FLUSHING LIQUOR DECANTER TANK COMPLETE AS SHOWN AND NOTED INCLUDING FLIGHT GUIDES, CONVEYOR DRIVE BASE, COVERS, INSPECTION DOORS, SLUDGE CHUTE, ADJUSTABLE OVERFLOW, HEATING ELEMENTS, BOLTS AND GASKETS	STEEL	Cd
(B) 37530-B	ONE	FLUSHING LIQUOR DECANTER TANK COMPLETE AS SHOWN AND NOTED INCLUDING FLIGHT GUIDES CONVEYOR DRIVE BASE, COVERS, INSPECTION DOORS, SLUDGE CHUTE, ADJUSTABLE OVERFLOW, HEATING ELEMENTS, BOLTS AND GASKETS	STEEL	Cd

REQUISITION No.	DATE
392-C-32	9/5/57
392-C-32	11/18/57

This drawing is the property of Wilputte Coke Oven Division and is loaned subject to return upon demand and the condition that it IS NOT TO BE REPRODUCED, COPIED, OR OTHERWISE DISPOSED OF AND IS NOT TO BE USED TO FURNISH ANY INFORMATION FOR THE MAKING OF DRAWINGS, PRINTS OR APPARATUS OR PARTS THEREOF, except where otherwise provided by specific agreement.

	REVISED BY	DATE	CHECK
1	JB	Nov 18 56	B.M.
2	FHJ	Oct 25 57	B.M.
3	JB	Nov 17 57	B.M.
4	GMM	Feb 20 58	B.M.

SCALE 3/8" = 1'-1/2" & 3" = 1'-0"

DRAWN FHJ · CHECKED JB · APPROVED JB · APPROVED FAP

COKE OVEN DIVISION
A Div. Corporation
CHEMICAL PLANTS
NEW YORK, N.Y.

INTERLAKE IRON CORP.
SO. CHICAGO ILLINOIS

FLUSHING LIQUOR DECANTER TANK

DATE 7/1/58 · 360-C · 530

37530